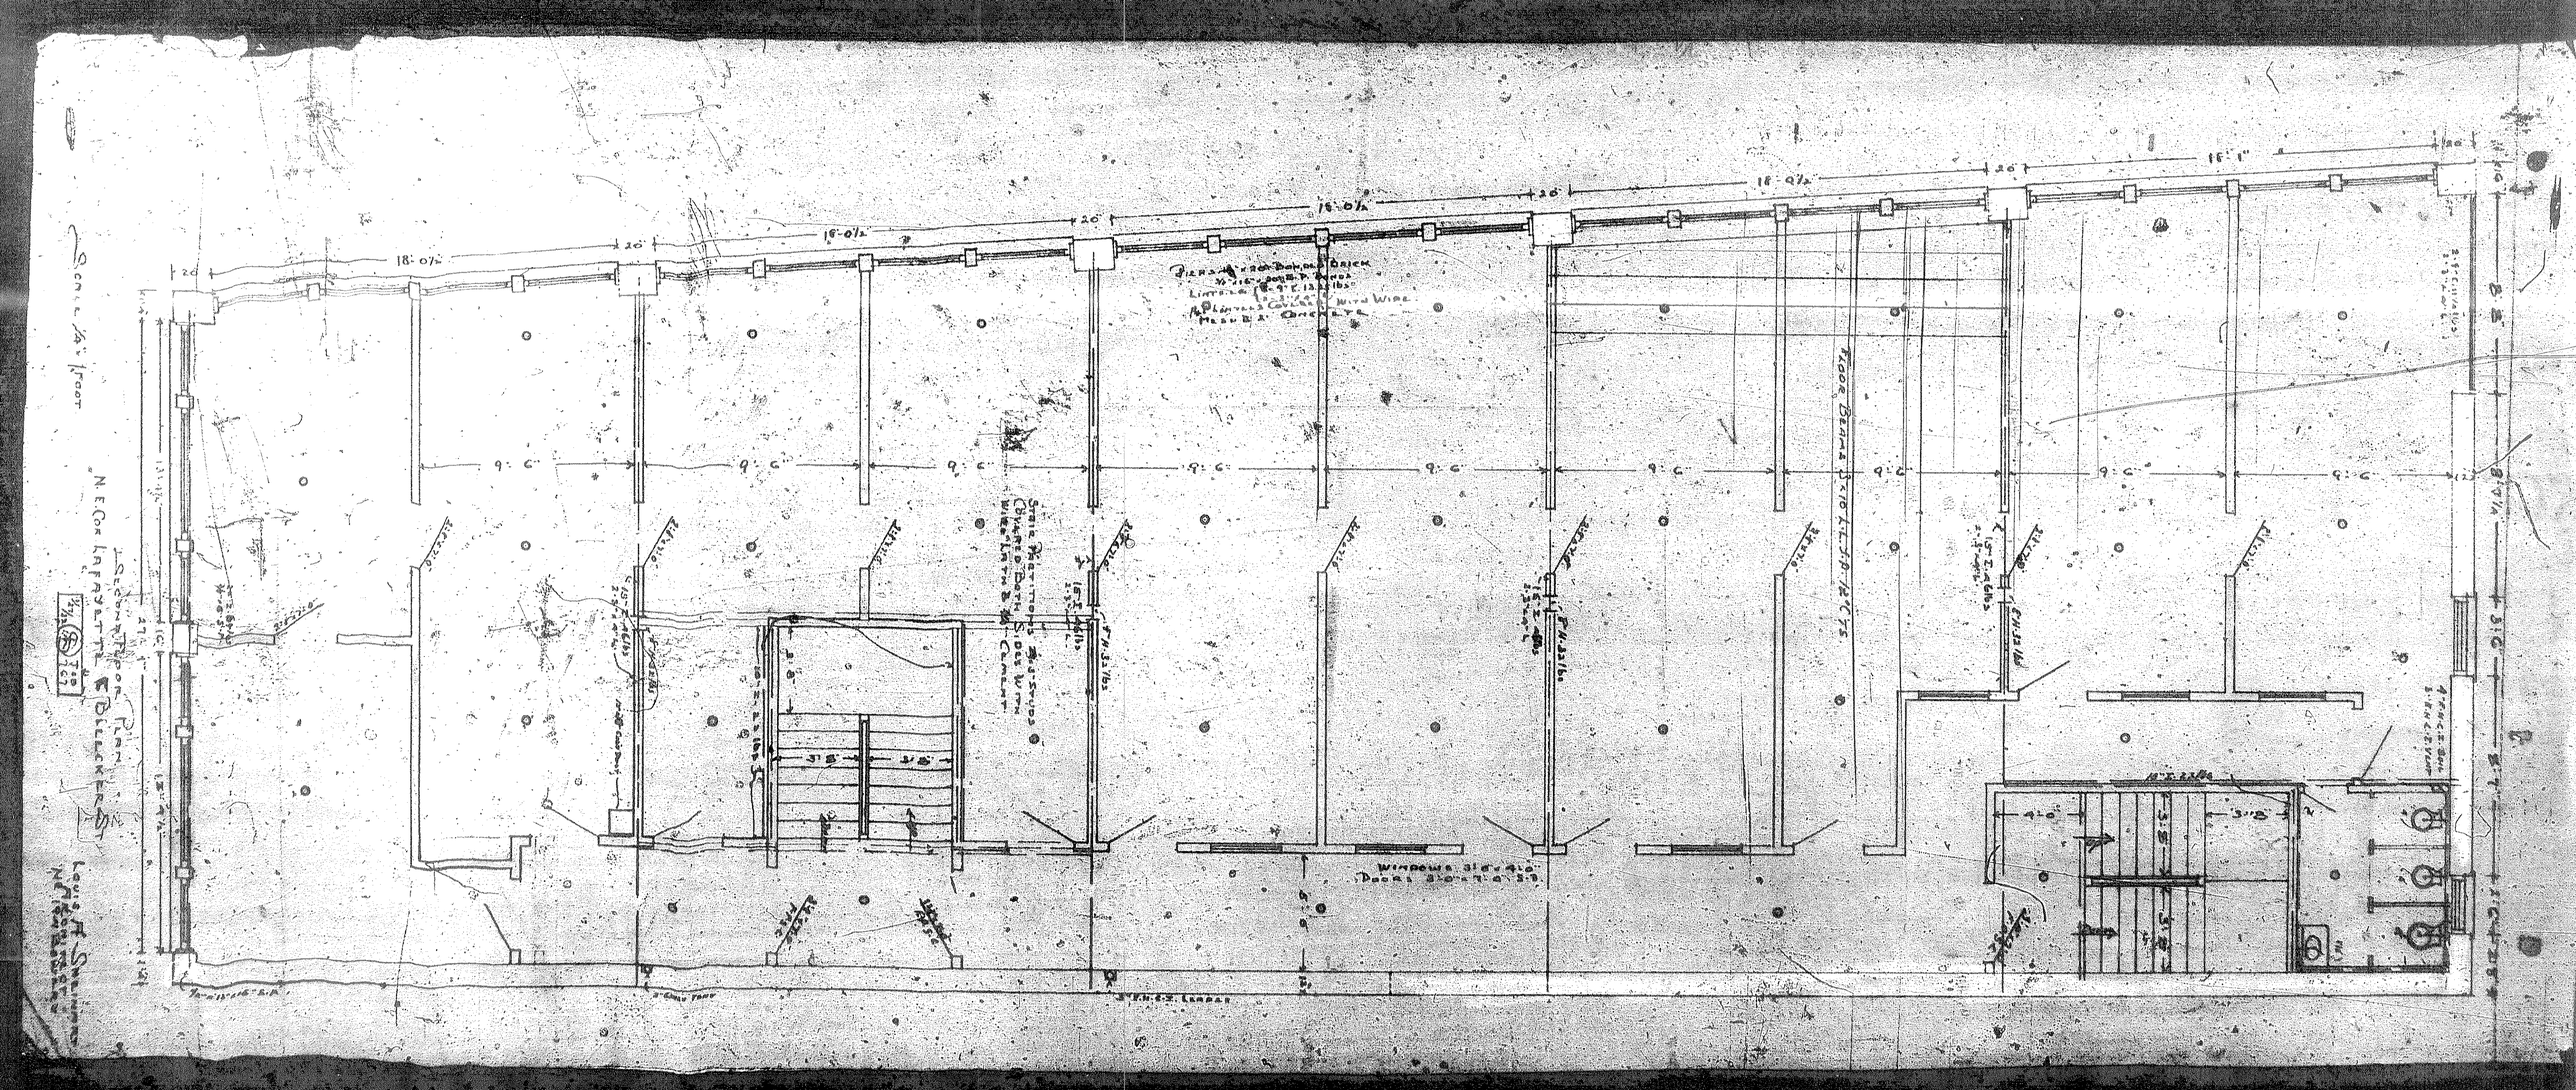
Scale 1/8" = 1 foot
Second Floor Plan
N.E. Cor. Lafayette & Belleker Sts.
18'-0½"
20'
9'-0"
Floor Beams 9"x10"x15.3 lbs. 12'-0" c/s.
