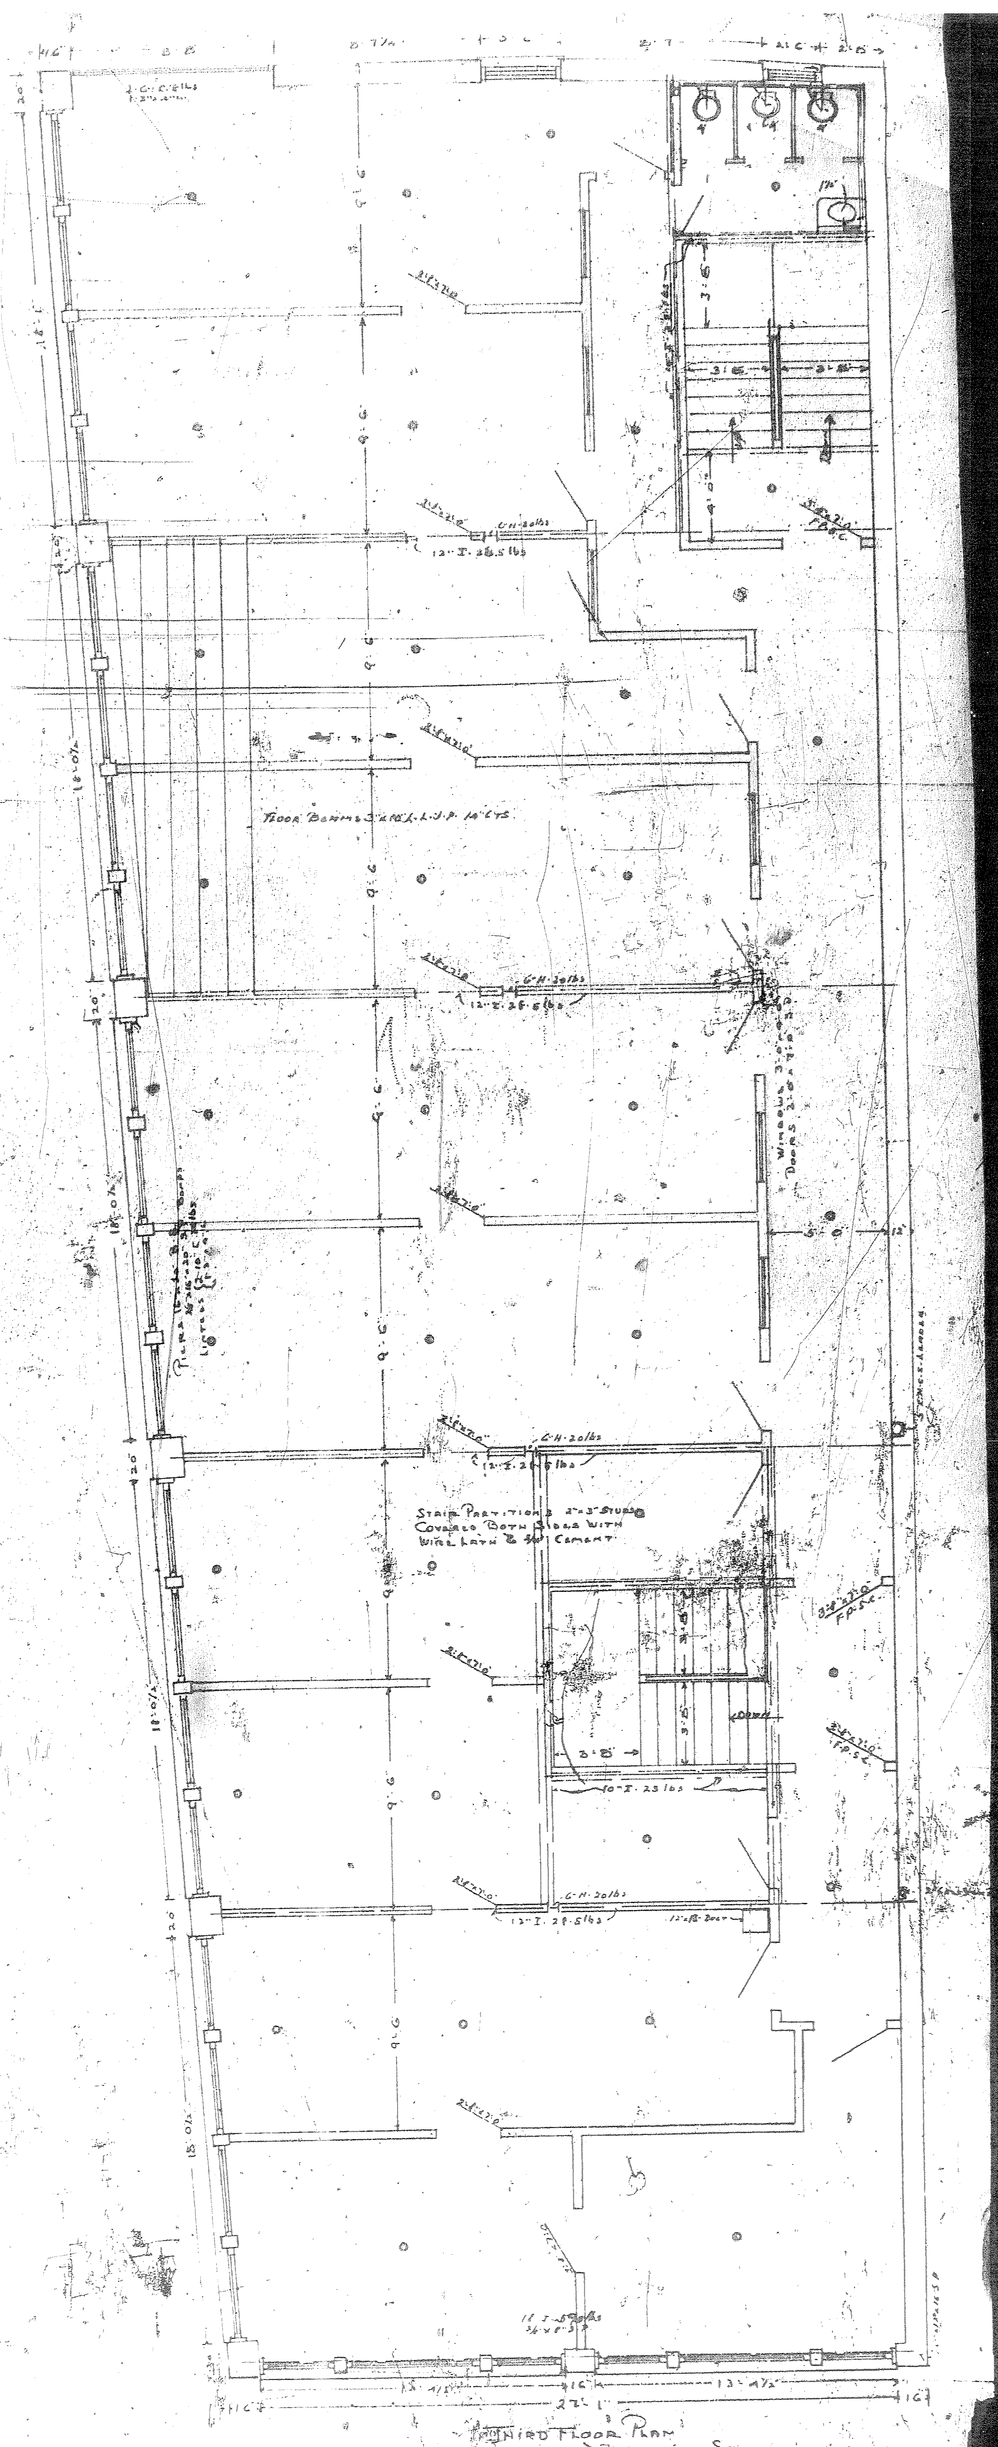

Third Floor Plan
N.E. Cor. Lafayette & Bleecker St.

Scale 1/4" = 1 Foot

Louis A. Sheinart
Architect
No. 144 Bowery